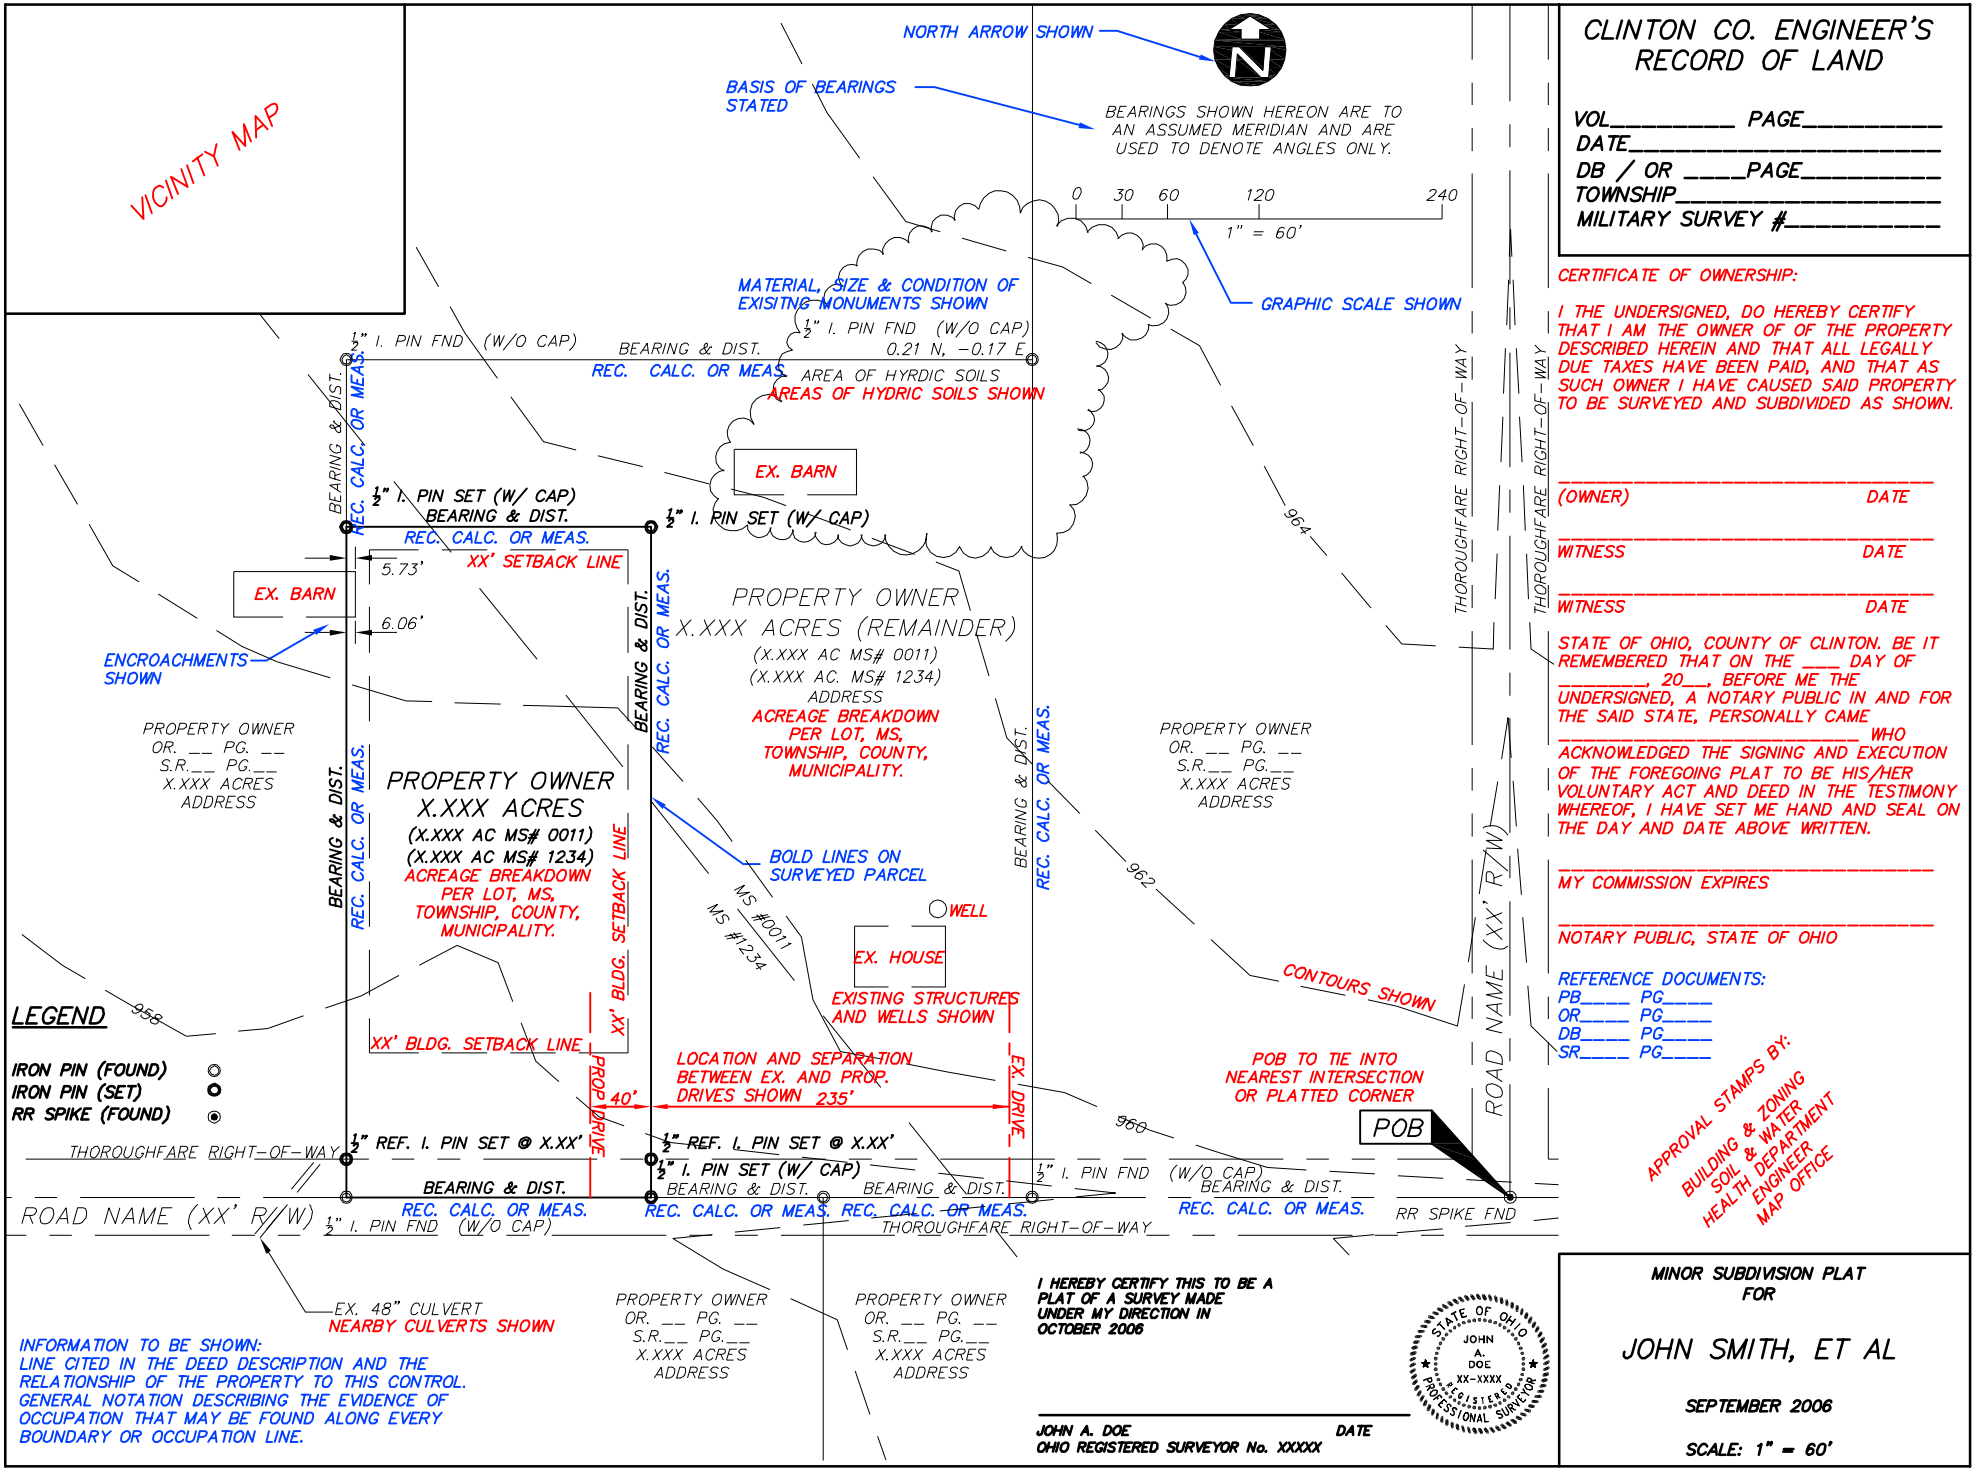

CLINTON CO. ENGINEER'S RECORD OF LAND

VOL_____ PAGE_____
DATE_____
DB / OR ____PAGE_____
TOWNSHIP_____
MILITARY SURVEY #_____

CERTIFICATE OF OWNERSHIP:

I THE UNDERSIGNED, DO HEREBY CERTIFY THAT I AM THE OWNER OF OF THE PROPERTY DESCRIBED HEREIN AND THAT ALL LEGALLY DUE TAXES HAVE BEEN PAID, AND THAT AS SUCH OWNER I HAVE CAUSED SAID PROPERTY TO BE SURVEYED AND SUBDIVIDED AS SHOWN.

_____
(OWNER) DATE

_____
WITNESS DATE

_____
WITNESS DATE

STATE OF OHIO, COUNTY OF CLINTON. BE IT REMEMBERED THAT ON THE ___ DAY OF _____, 20__, BEFORE ME THE UNDERSIGNED, A NOTARY PUBLIC IN AND FOR THE SAID STATE, PERSONALLY CAME _____ WHO ACKNOWLEDGED THE SIGNING AND EXECUTION OF THE FOREGOING PLAT TO BE HIS/HER VOLUNTARY ACT AND DEED IN THE TESTIMONY WHEREOF, I HAVE SET ME HAND AND SEAL ON THE DAY AND DATE ABOVE WRITTEN.

_____
MY COMMISSION EXPIRES

_____
NOTARY PUBLIC, STATE OF OHIO

REFERENCE DOCUMENTS:
PB_____ PG_____
OR_____ PG_____
DB_____ PG_____
SR_____ PG_____

APPROVAL STAMPS BY:
BUILDING & ZONING
SOIL & WATER
HEALTH DEPARTMENT
ENGINEER
MAP OFFICE

I HEREBY CERTIFY THIS TO BE A PLAT OF A SURVEY MADE UNDER MY DIRECTION IN OCTOBER 2006

JOHN A. DOE DATE
OHIO REGISTERED SURVEYOR No. XXXXX

STATE OF OHIO
JOHN A. DOE
XX-XXXX
REGISTERED PROFESSIONAL SURVEYOR

MINOR SUBDIVISION PLAT FOR

JOHN SMITH, ET AL

SEPTEMBER 2006

SCALE: 1" = 60'